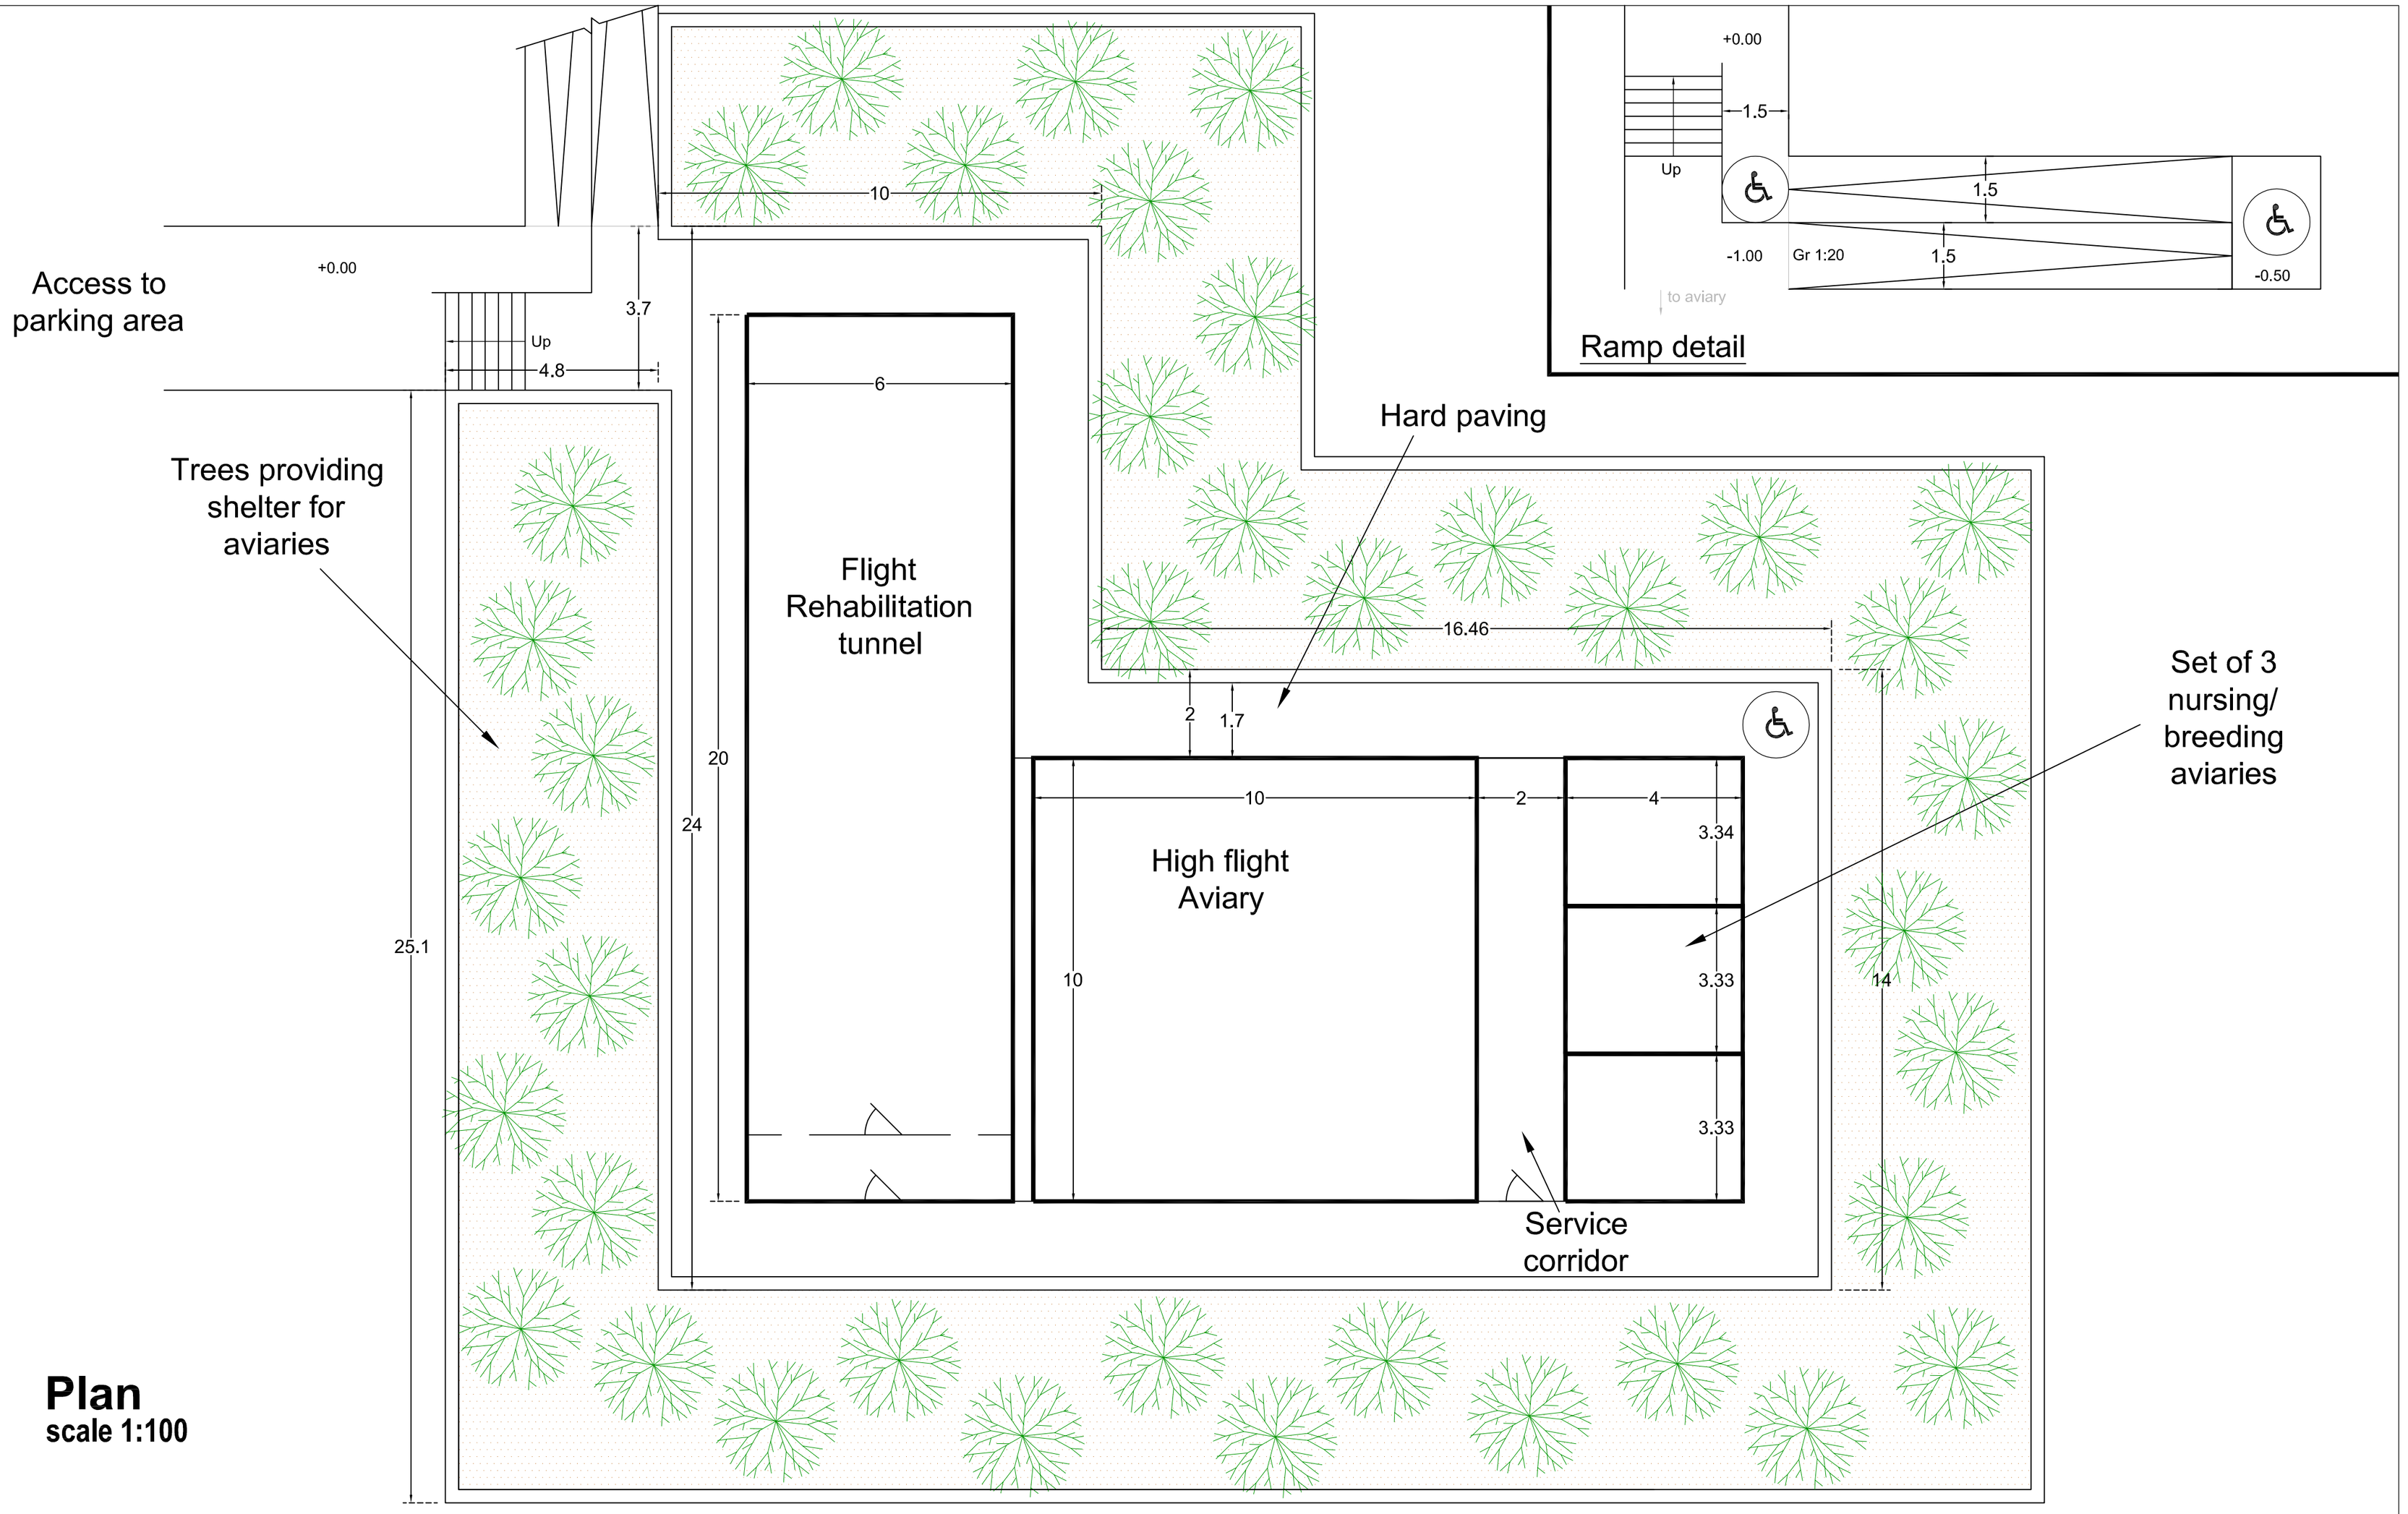

Plan
scale 1:100

METRES 1 0 1 2 3 4 5 6 7 8 9 10
FEET 10 0 10 20 30
SCALE 1:100

Prof. Perit Ruben Paul Borg
B.E.&A.(Hons.)(Melit.), Spec.Struct.Eng.(Milan), Ph.D.(Sheffield)
Eur.Ing., C.Eng, MICE, C.Env., MIED, MICT, MCS, MASCE, A.&C.E

Address:
25, TRIQ LUIGI BILLION,
PEMBROKE PBK-1372
Tel: +356 21375245
Mob: +356 79055680
E-Mail
ruben.p.borg@gmail.com

Project:	Drawing Title:				
Xrobb l-Ghagin	Proposed Aviary Plan				
Project Ref. No.:	**Date:**	**Drawn By:**	**Checked By:**	**Scale:**	**Dwg. No.:**
07.2015	19-10-2016	OB	RPB	1:100 on A2	D 02